Net Internal Area Plan

	OFFICE	992.2 sq m	10680 sq ft
TOTAL AREA:		992.2 sq m	10680 sq ft

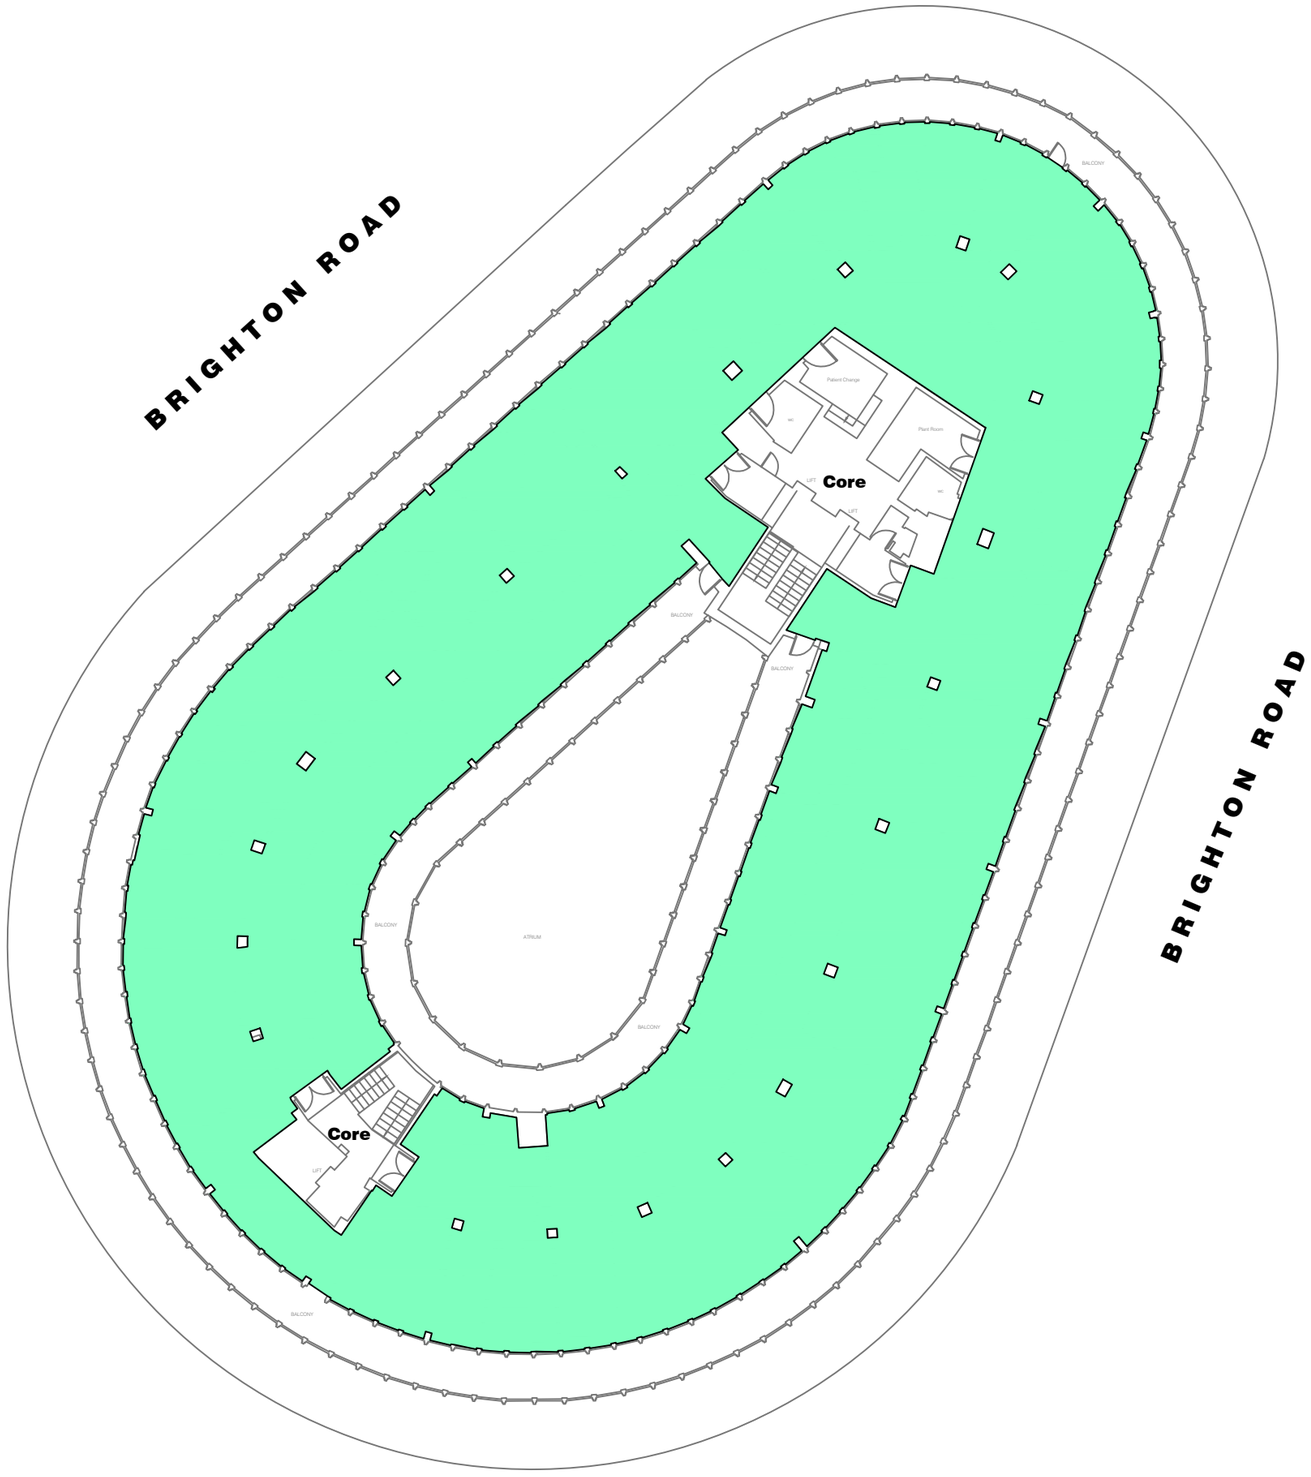

murphy Asset Services

London
9 Devonshire Square
London
EC2M 4YF

Phone: 020 3170 7026
Fax: 020 3178 6642

www.murphyassetservices.co.uk

Condition of Site:	Note/Notes
Occupied Vacant **Heavy Fit-Out** Shell & Core Under Construction Cat A Fit-Out	This drawing complies with the 6th edition of the RICS code and indicates the extent of the areas quoted, produced to an accuracy commensurate with standard presentation scales. It is held in a scaled digital CAD format.

Revisions		
No.	Date	Description
0	31/03/2011	First Drawing

Project :	CAPELLA COURT 725 Brighton Road, PURLEY, CR8
Description :	Fifth Floor Area Plan
Date : March 2011	**Issue :** 0
Drawing Number :	**UK002572-CC-AP5**
Scaled for presentation purposes	