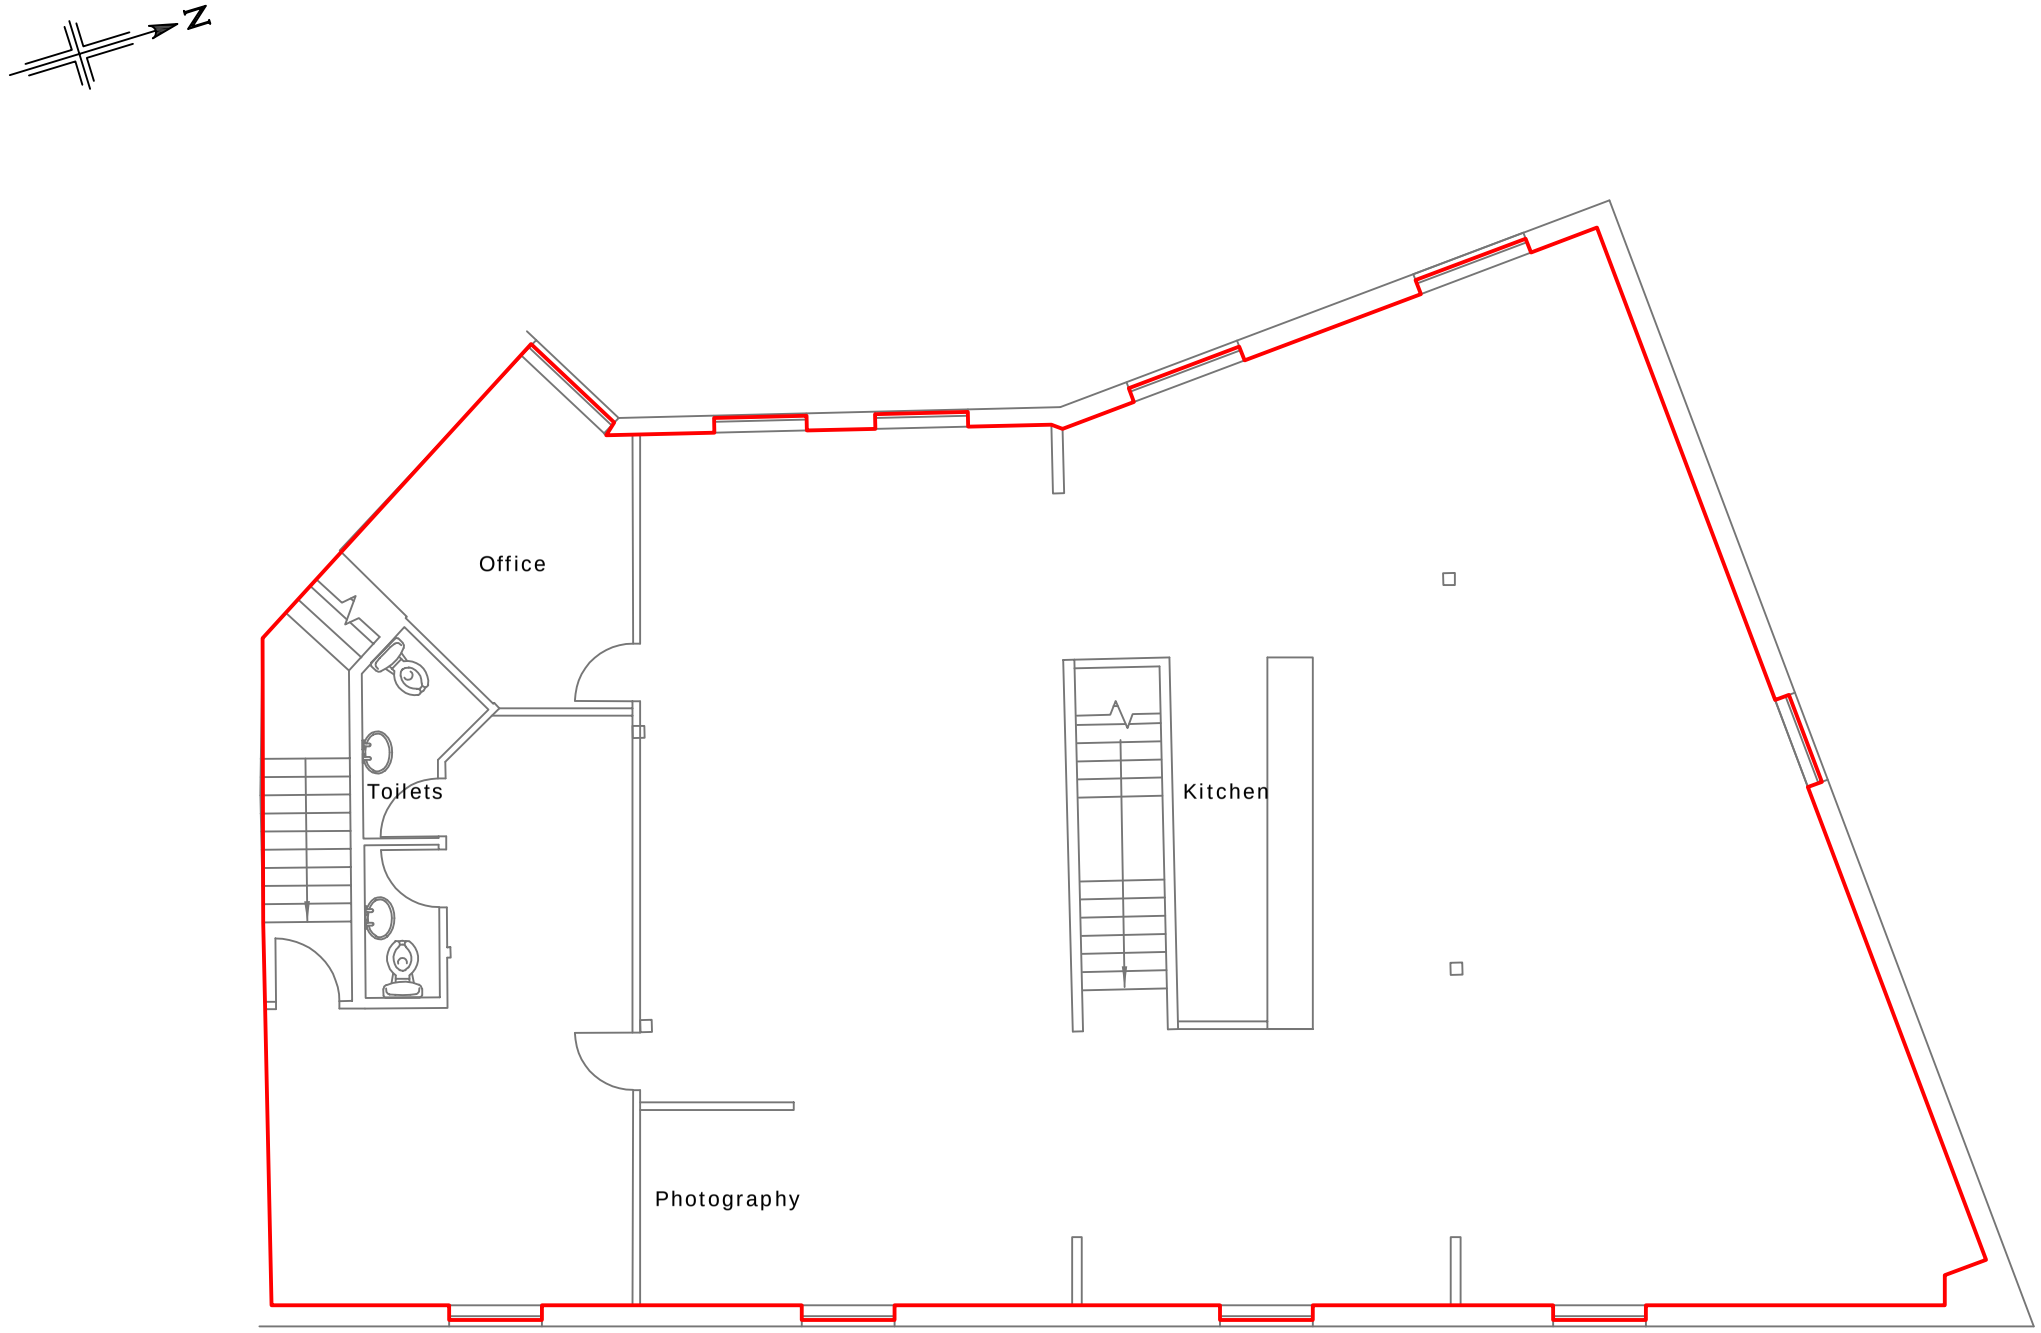

AYRES STREET

1 .5 0 1 2 3 4 5 10
metres

LEASE PLAN

Lease Demise

Notes:

Care should be taken when drawings are printe to avoid image distortion.

This drawing is issued for lease registration purposes only and further copies should be printed under the appropriate licence.

Revisions:
A - Original Issue (January 2012)
B - Revised Issue (July 2021)
C -
D -
E -
F -

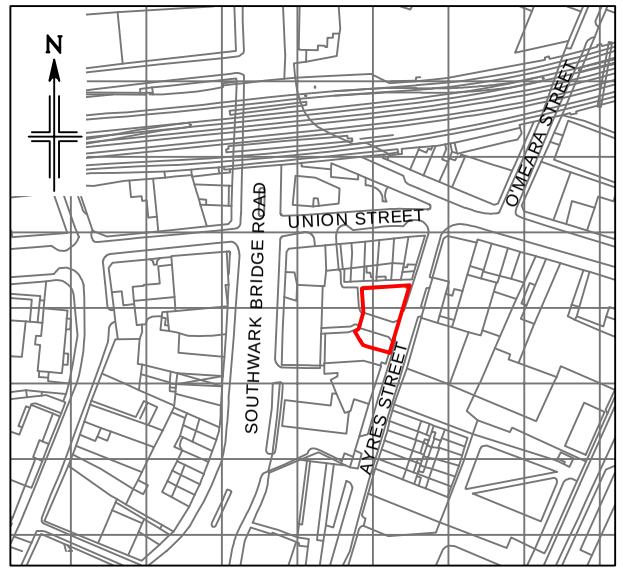

Location Plan
Scale 1:2500

This drawing contains Ordnance Survey data which has been reproduced with the permission of the Controller of Her Majesty's Stationery Offic Crown copyright 2011.

Murphy Surveys Licence Number 100020449

murphy Asset Services
London
9 Devonshire Square
London
EC2M 4YF
Phone: 020 3170 702
Fax: 020 3178 6642
www.murphyassetservices.co.uk

Project :	UNIT A&D Southwark Bridge Business Centre, 14 Ayres Street, LONDON, SE1 1ES
Description :	First Floor Lease Plan
Date : July 2021	Issue : B
Drawing Number :	MSL4325-UA-D-LP1
Presentation Scale 1:100 @ A3	