This drawing and design is the copyright of Resident and is not to be used for any purpose without prior written consent. This drawing is to be read in conjunction with other drawings and specifications produced by the design team. All dimensions in mm unless otherwise stated. Do not scale from this drawing for construction purposes. All information subject to detail site survey. All dimensions to be checked on site and any discrepancies to be reported to Resident.

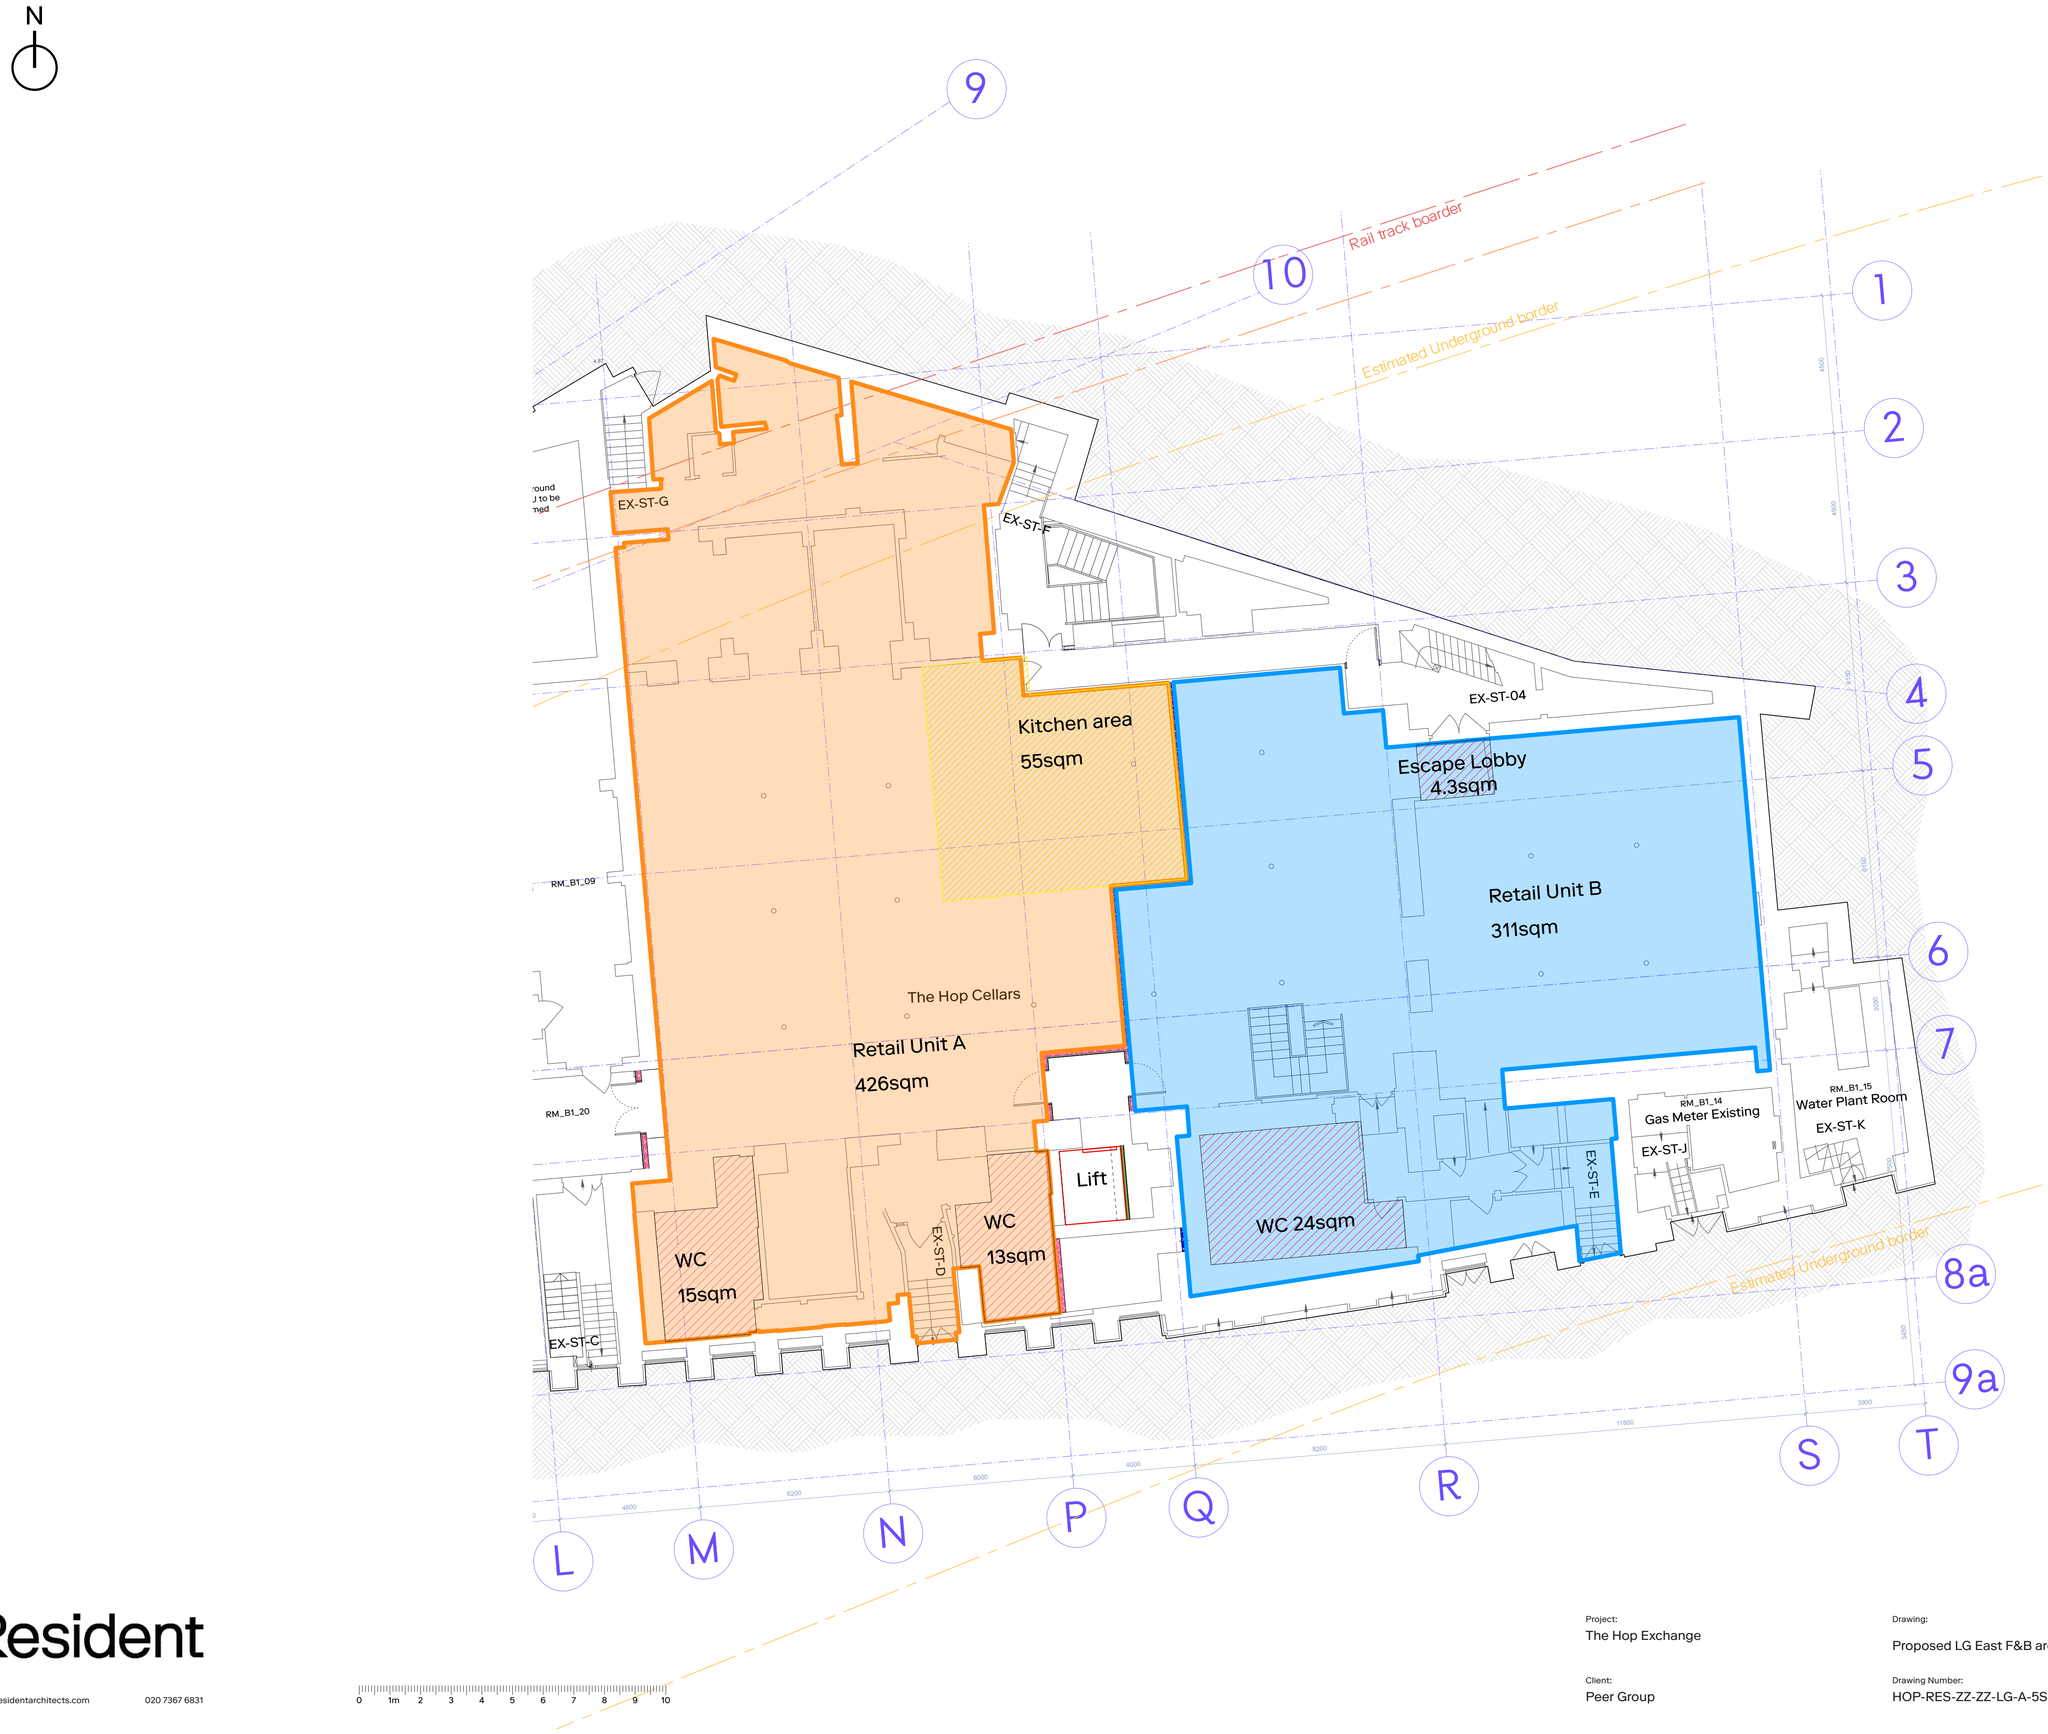

Resident

www.residentarchitects.com 020 7367 6831

P04	05/08/2026	CAD issue.
P03	30/06/2026	Areas revised. Lift indictated.
P02	29/05/2026	Revised sketch to extent of demolition.
P01	06/03/2026	First Issue.

Project:
The Hop Exchange

Drawing:
Proposed LG East F&B areas

Client:
Peer Group

Drawing Number:
HOP-RES-ZZ-ZZ-LG-A-5SK04-3

Status:
S2

Rev:
P04

Date:
May 2025

Scale:
1:100@A1